
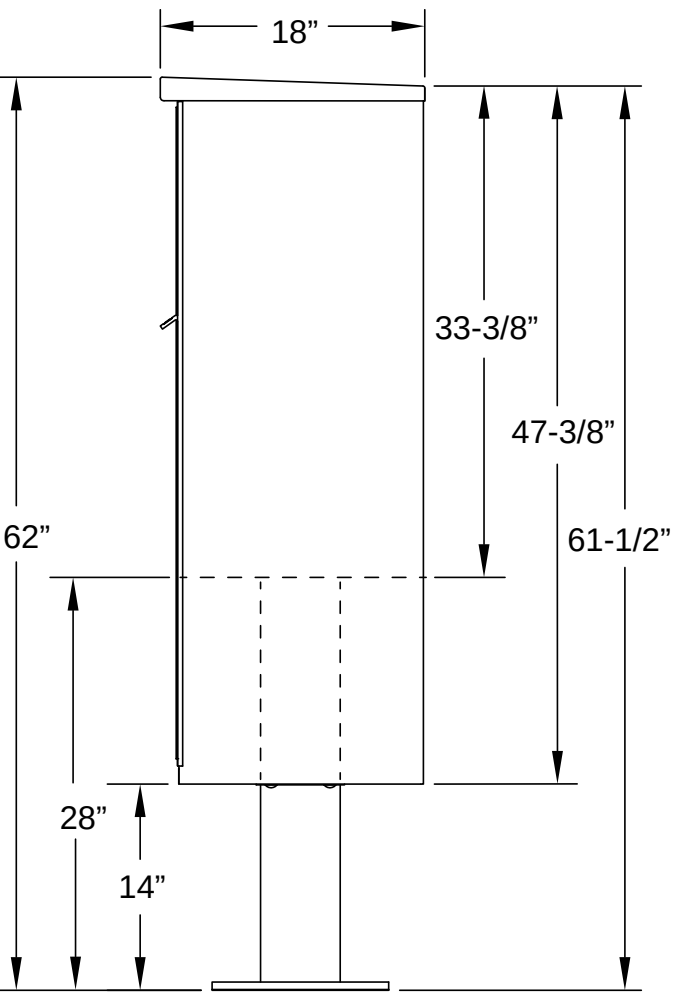


←

Overall w/ Recommended Clearance:
15' 6"

→

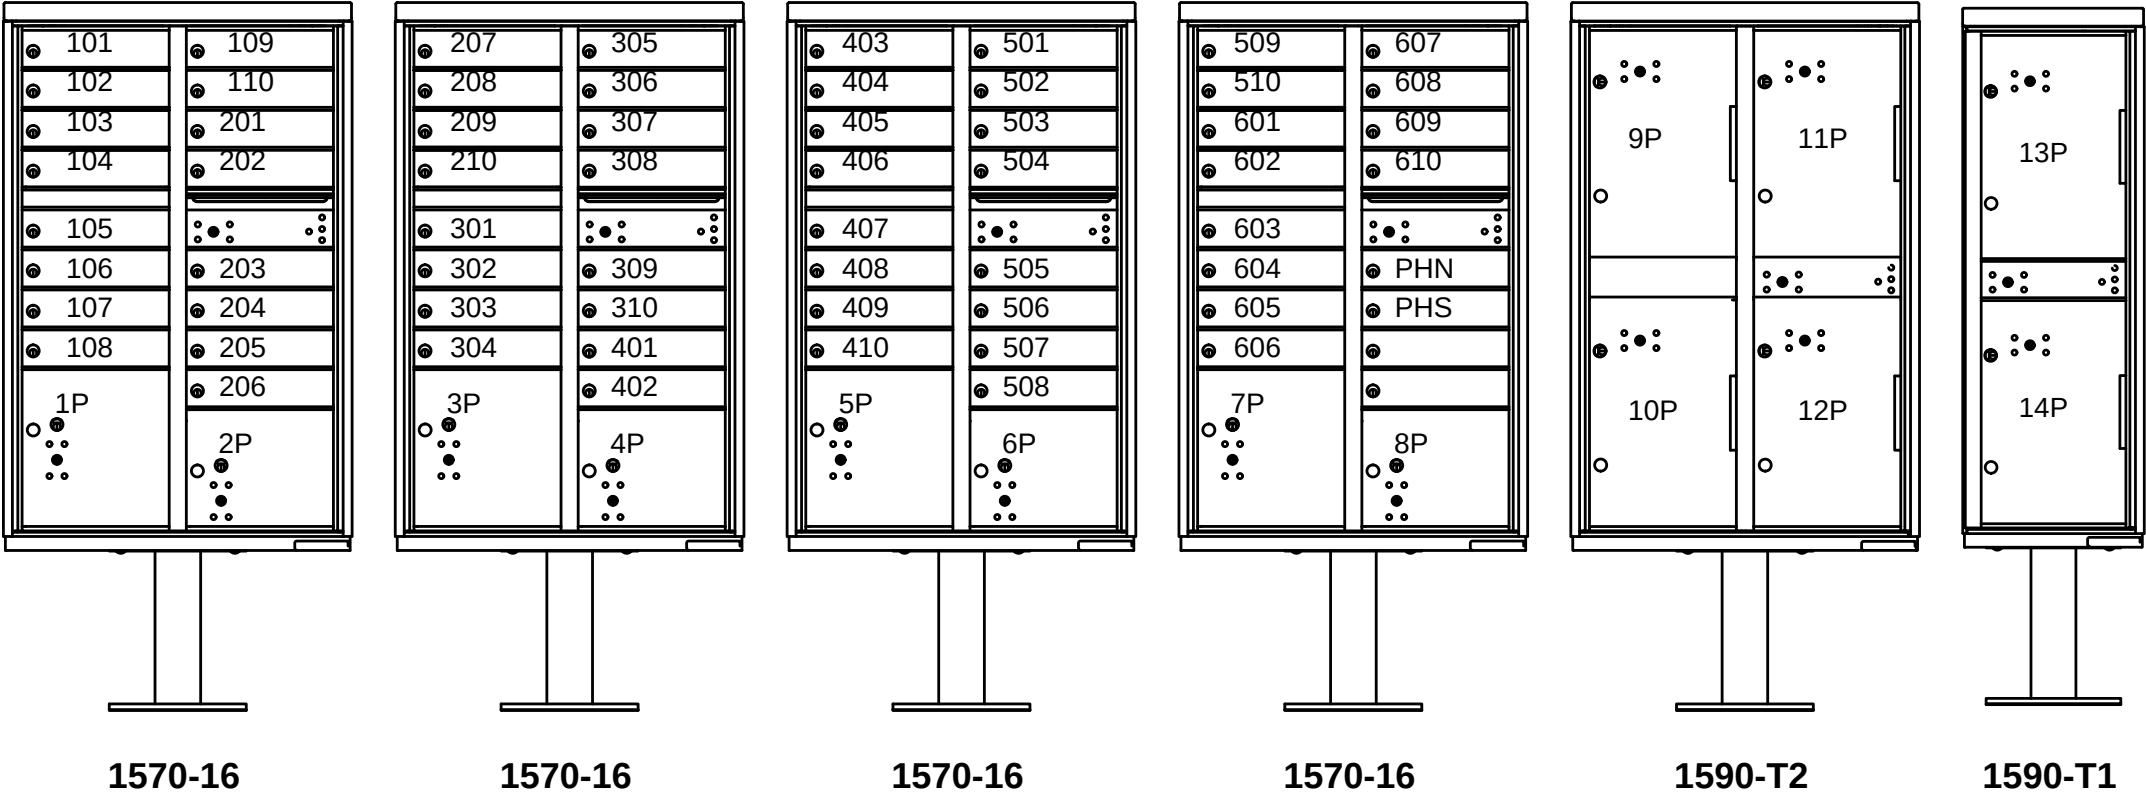

Configuration Details:

1. **Product Type:** Cluster Box Units

2. **Installation:** Mounted on a pedestal

3. **Finish:** Dark Bronze

4. **Locks:** Standard Cam Lock, 3 keys

5. **Door Id:** Decals

6. **Master Door:** Prepared for USPS Master Lock

Note: Number placement on drawing does not represent the final position of the engraving/decals.

Models Used:

- (4) 1570-16
- (1) 1590-T2
- (1) 1590-T1

DO NOT SCALE OFF DRAWING

Door Sizes Used:

- (64) 3" H Tenant
- (4) 13-3/8" H Parcel
- (4) 9-7/8" H Parcel
- (6) 19-5/8" Parcel

ELEVATION: 25810 Hickory Blvd CBUs - BLDG E MAILBOXES: 64 PARCELS: 14		
PROJECT NAME: 25810 Hickory Blvd CBUs - BLDG E		DRAWN BY:
FLORENCE CORPORATION 5935 Corporate Drive • Manhattan, KS 66503 www.florencemailboxes.com • 800.275.1747 A GIBALTAR INDUSTRIES COMPANY	DATE: 10-03-2023	P.O. NO:
	SCALE: NONE	QUOTE NO:
	DRAWING NO. WEB-281145	SHEET 1 OF 1